DISTRICT	COUNTY	ROUTE	SECTION	SHEET
6-0	CHESTER	----	-	1 OF 1

EAST BRANDYWINE TOWNSHIP

REVISION #	REVISIONS	DATE	BY

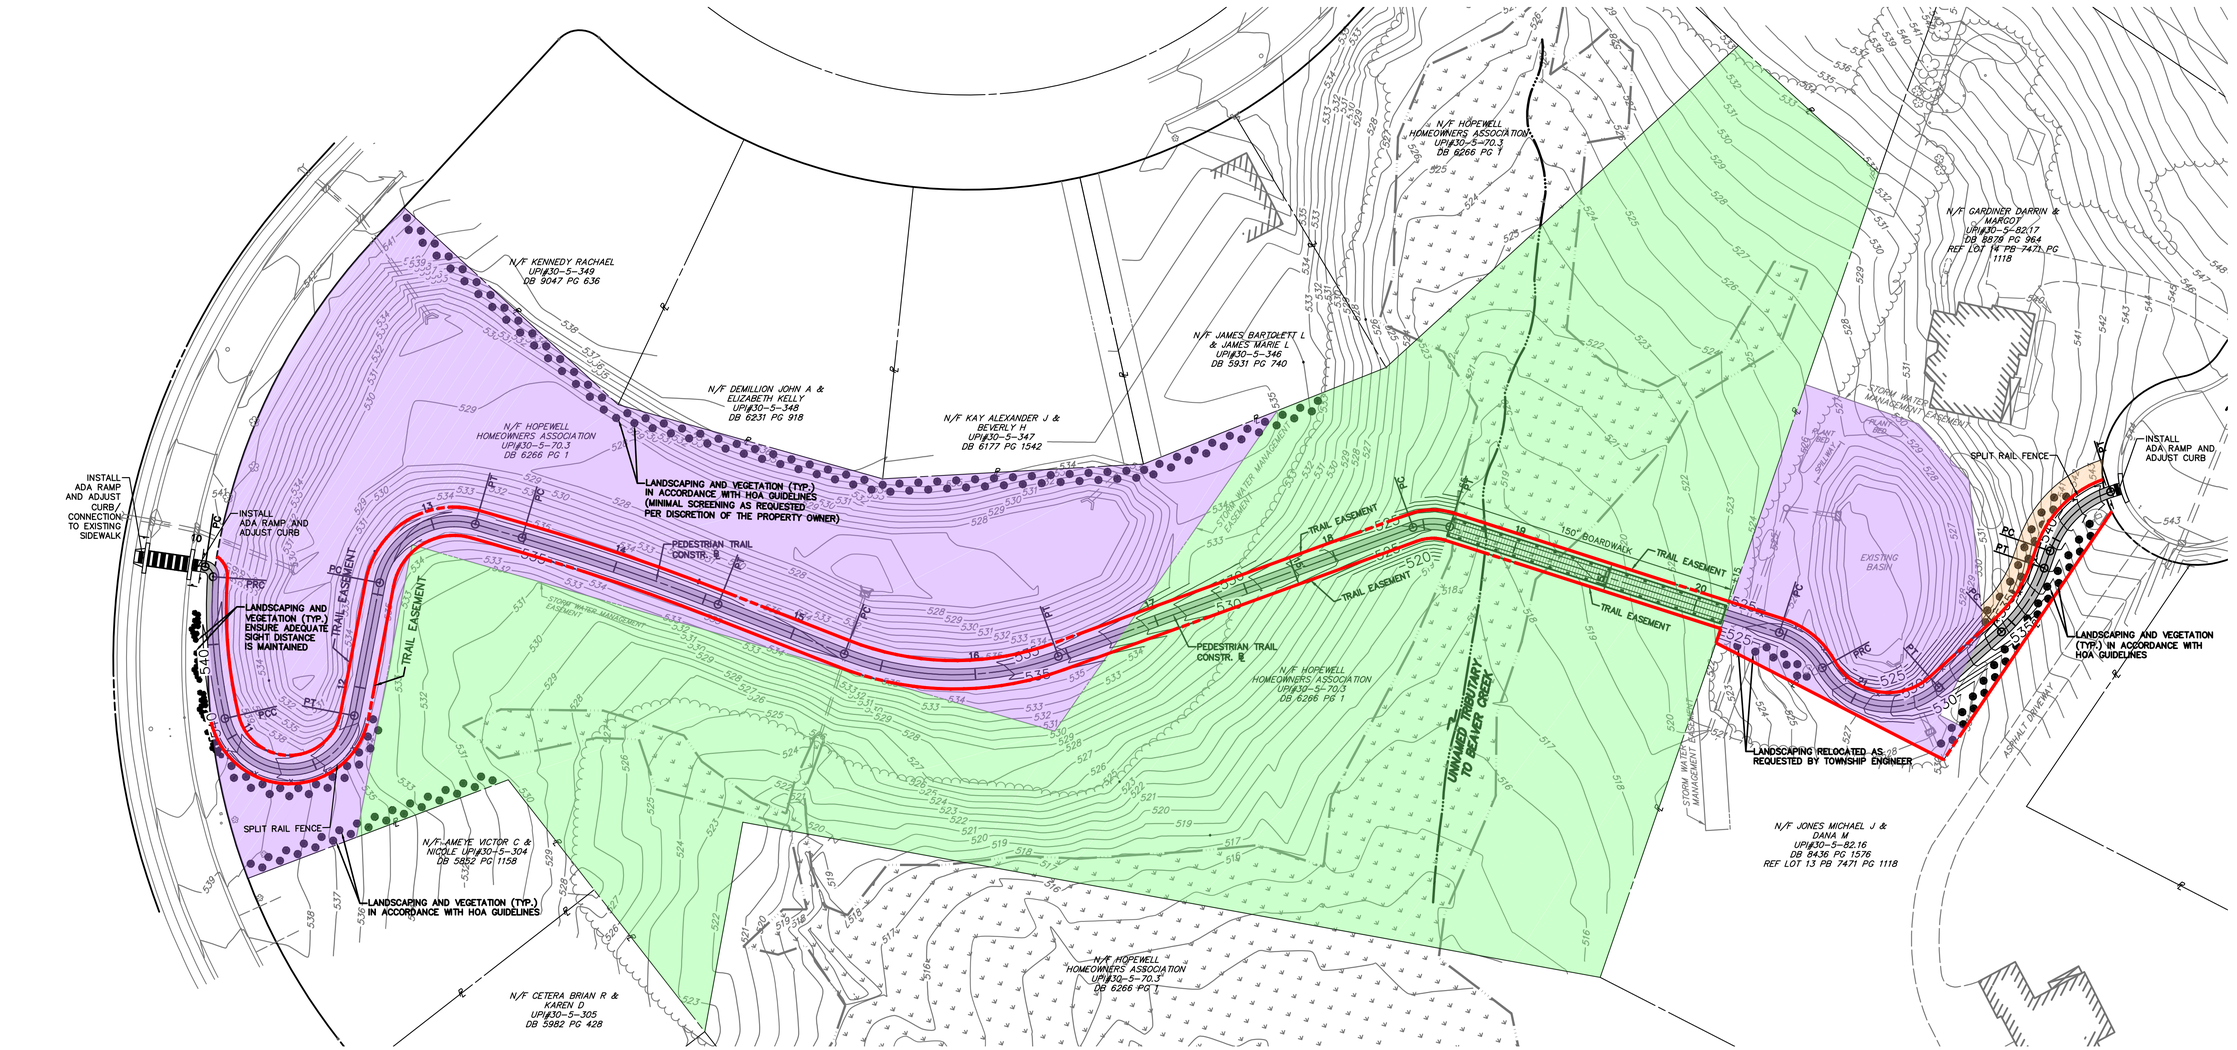

SCALE

40' 0 40'

LEGEND

- PROPOSED STORMWATER MANAGEMENT EASEMENT
- PROPOSED TEMPORARY CONSTRUCTION EASEMENT
- EXISTING STORMWATER MANAGEMENT EASEMENT
- PROPOSED TRAIL EASEMENT

McMAHON TRANSPORTATION ENGINEERS & PLANNERS

☐ 425 COMMERCE DR
SUITE 200
FT WASHINGTON, PA. 19034
TELE: (215)-283-9444
FAX: (215)-283-9447

☒ 840 SPRINGDALE DR
EXTON, PA. 19341
TELE: (610)-594-9995
FAX: (610)-594-9565

☐ 3903 HARTZDALE DRIVE
SUITE 301
CAMP HILL, PA. 17011
TELE: (717)-975-0295
FAX: (717)-975-0294

DESIGN BY:	JWJ
DRAWN BY:	JWJ
CHECKED BY:	JJK
JOB NO:	816014
DWG:	014ESMT01
DATE:	5/15/2017

EAST BRANDYWINE TOWNSHIP
1214 HORSHOE PIKE
DOWNINGTOWN, PA 19335
(610) 269-8230

HOPEWELL HOA OPEN SPACE D TRAIL

EAST BRANDYWINE TOWNSHIP — CHESTER COUNTY